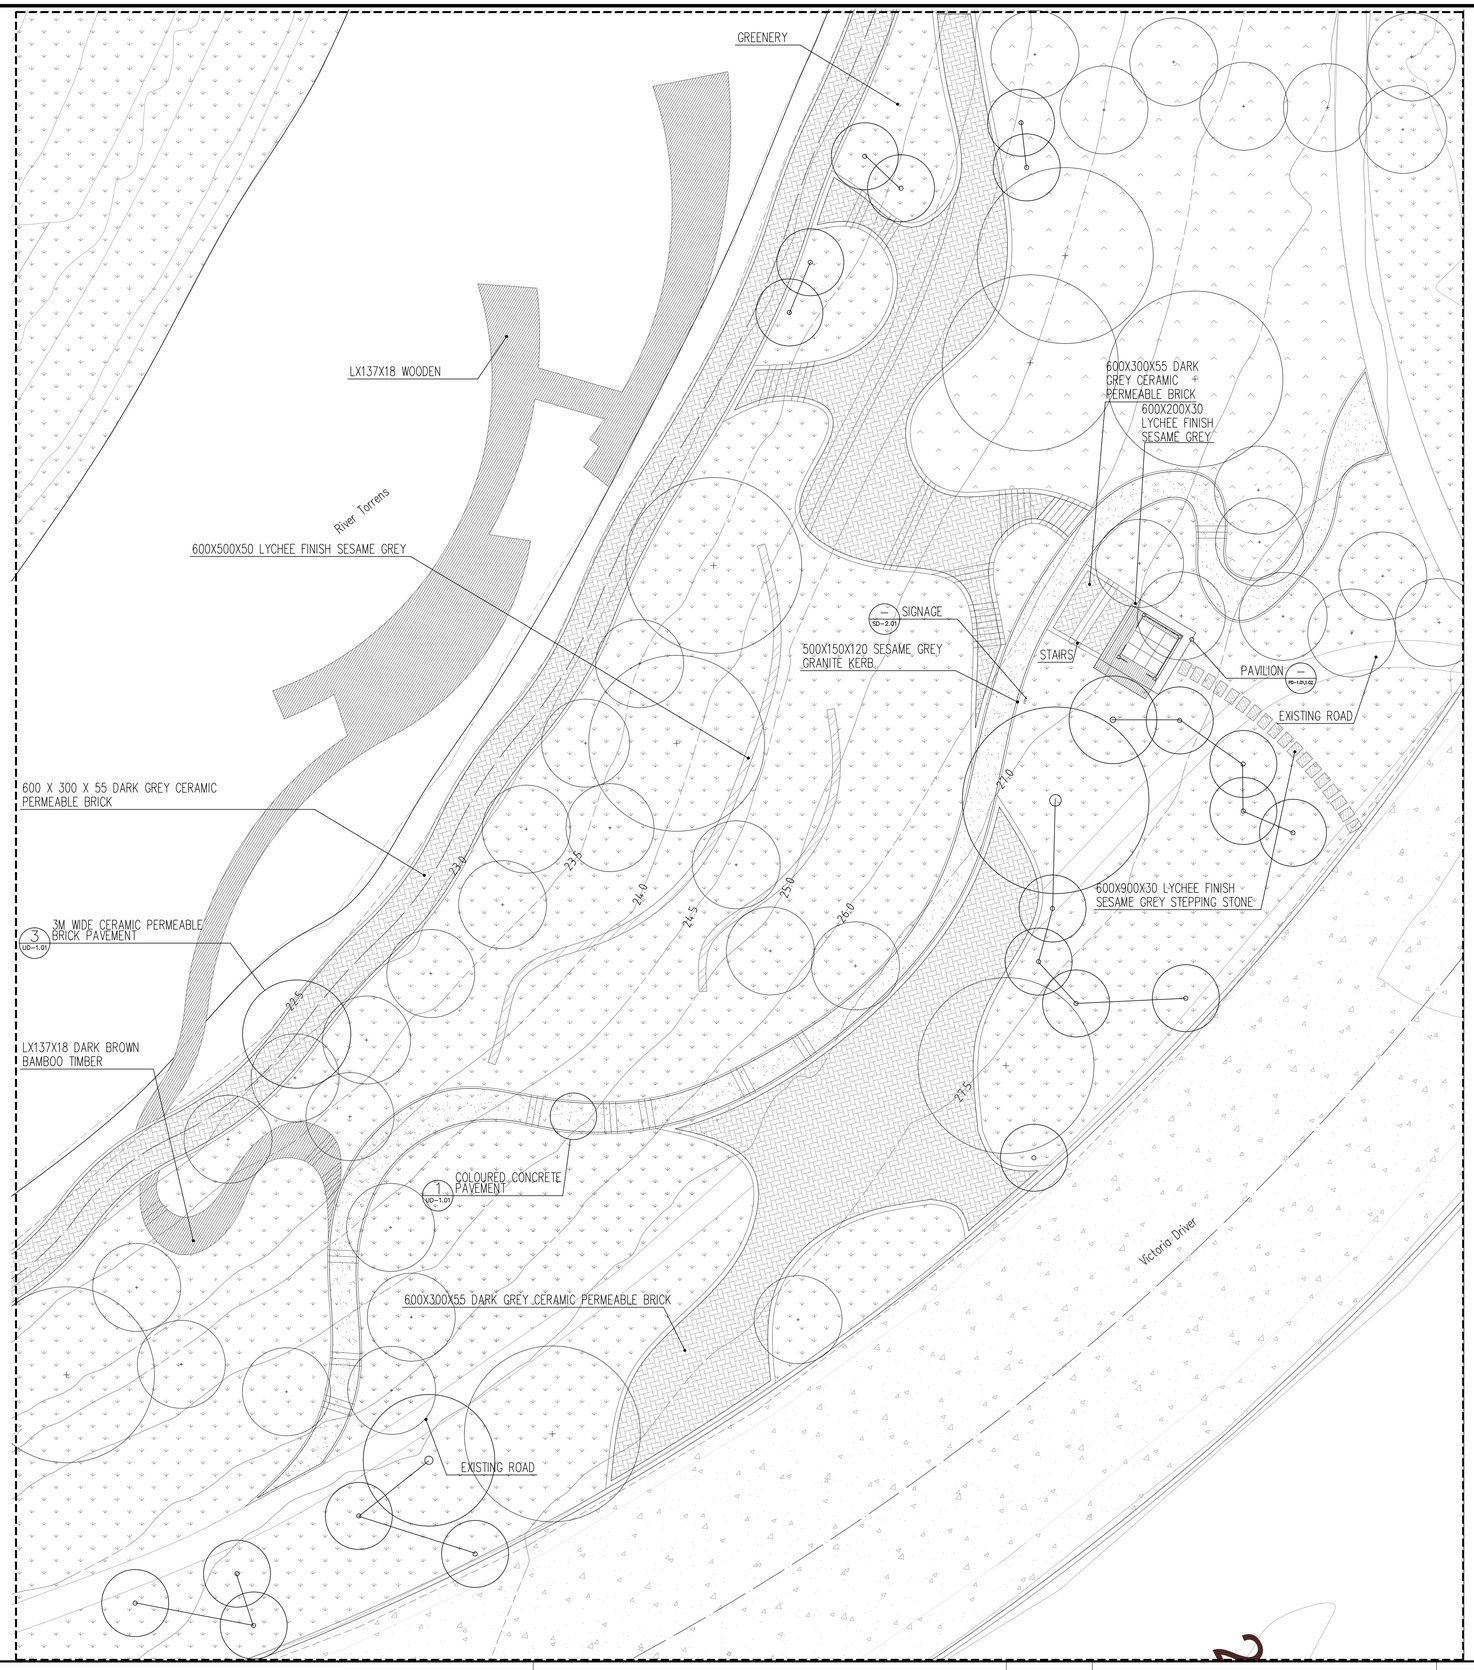

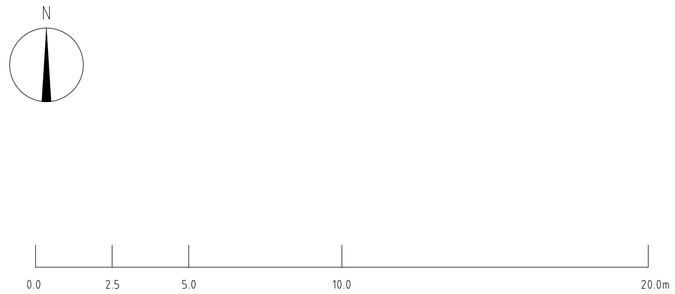

LEGEND:

- PROPOSED LAWN
- CERAMIC PERMEABLE BRICK
- PERMEABLE CONCRETE
- WOODEN
- 600X500X50 LYCHEE FINISH SESAME GREY
- 600X900X30 LYCHEE FINISH SESAME GREY STEPPING STONE
- CONTOUR
- OUTLINE
- AXIS
- EXISTING TREE
- PROPOSED TREE

NOTES:
1. All dimensions are in millimeters unless otherwise stated
2. Actual site dimensions to be checked prior to construction
3. All materials to comply with Australian standards
4. Construction to be in accordance with local building codes and safety regulations

Client	RICHARD LE MESSURIER, SCOTT HAWKEN	Title	MASTER PLAN	Reference	AS 1428.2, AS 1428.1: 2021	Figure number	MP-1.01
Builder	HAOMIN YANG			Scale	1:200	Date	2025.6.25